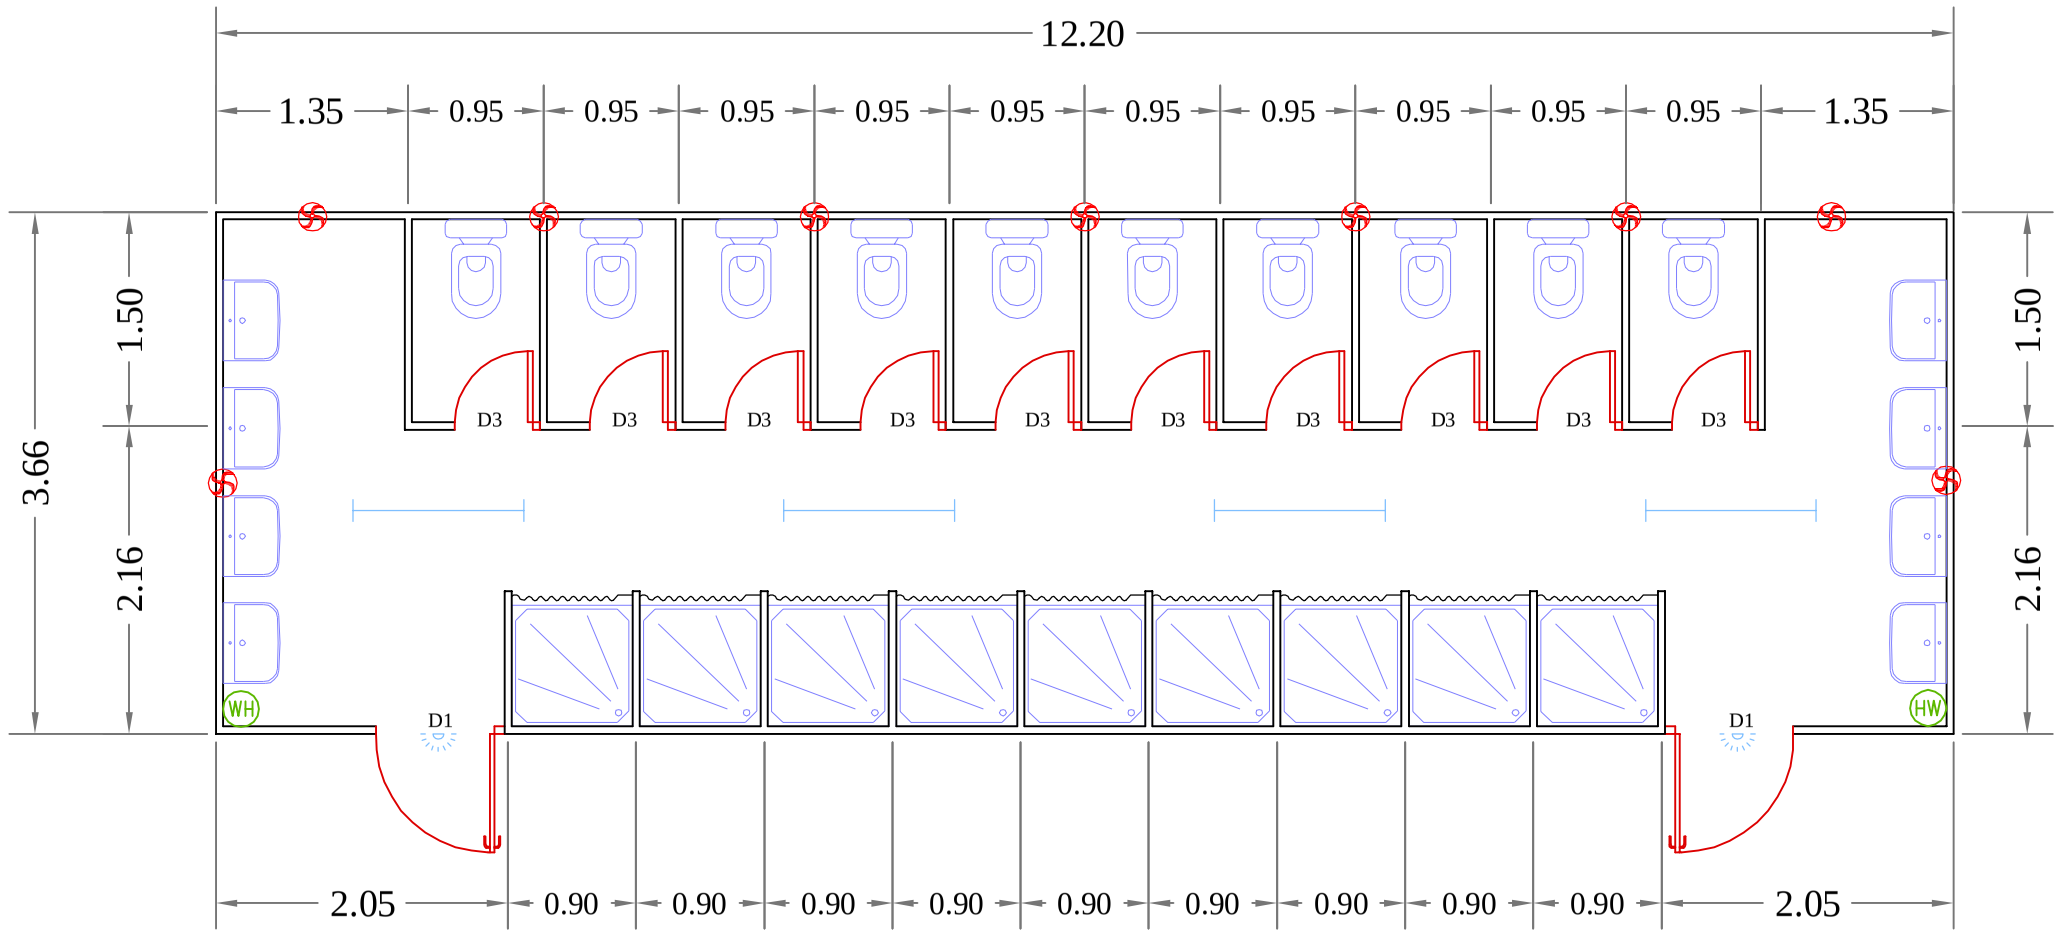

LEGEND

D1	900mm X 2100mm	2
D3	600mm X 2100mm	10

LEGEND (ELECTRICAL)

1	Bulk Headlight		1
2	1x40W Tube Light		4
3	Wash Basin		8
4	EWC		10
5	Bath Tray		9
6	Exhaust Fan		9
7	Water Heater		2

TOTAL AREA : 44.65 Sqm

PROJECT:

CLIENT:

DRAWING TITLE:

ABLUTION UNIT

accentuae.com
ACCENT
INDUSTRIES FZC

Drawing No.	Rev.	Date

Sheet Size & Scale	Notes:
NTS	ALL DIMENSIONS ARE IN METRES

Designed By	Drawn By	Checked By